



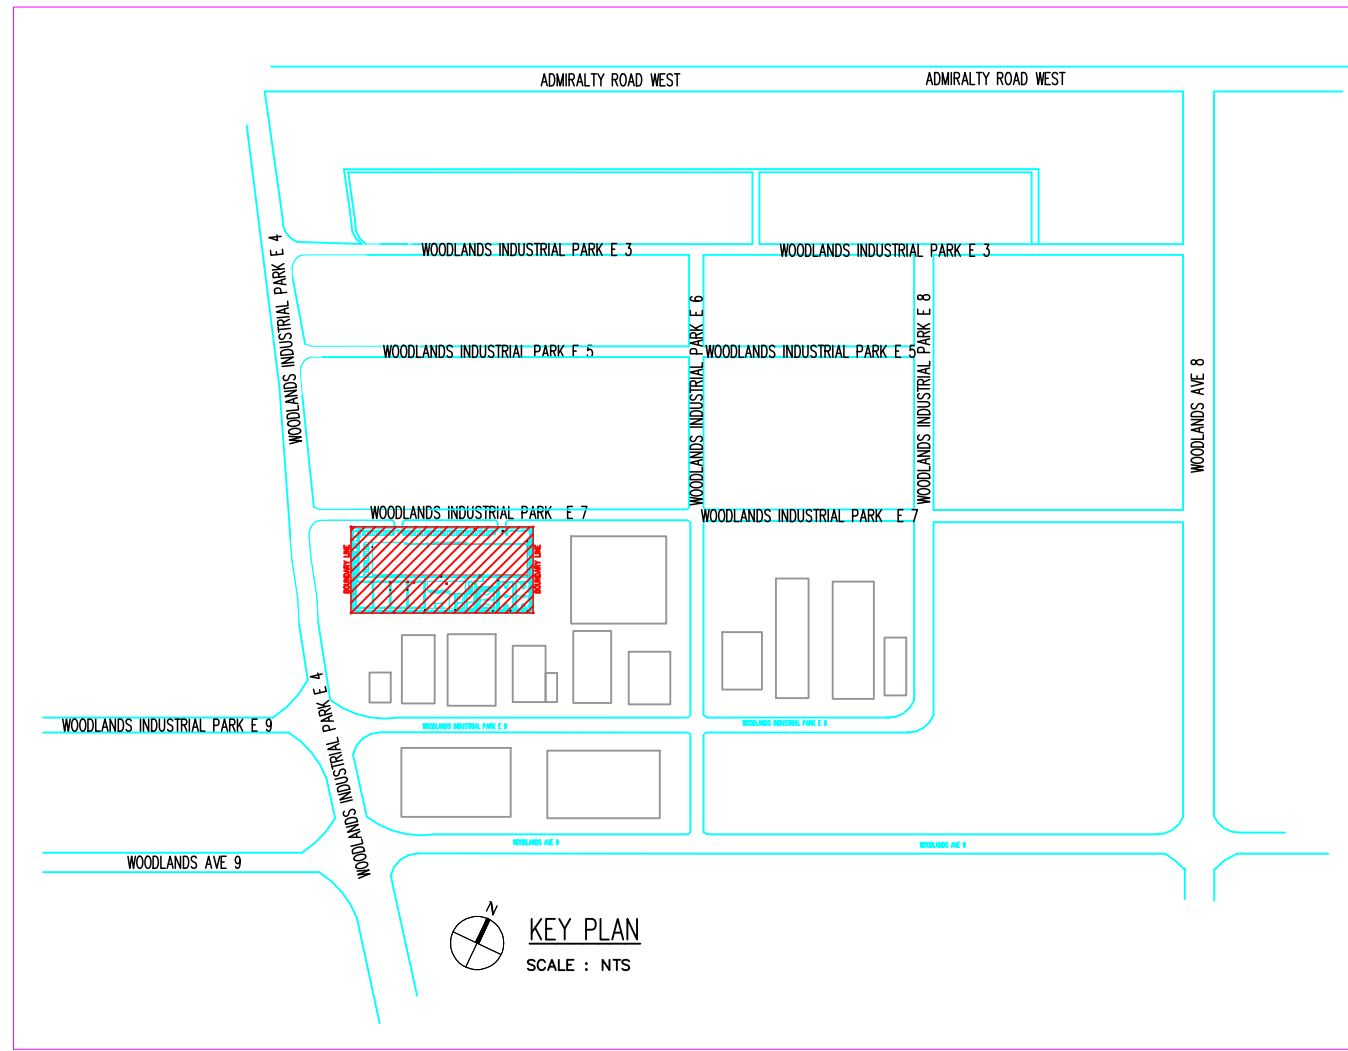

PART 1ST STOREY KEY PLAN


SCALE : N.T.S.

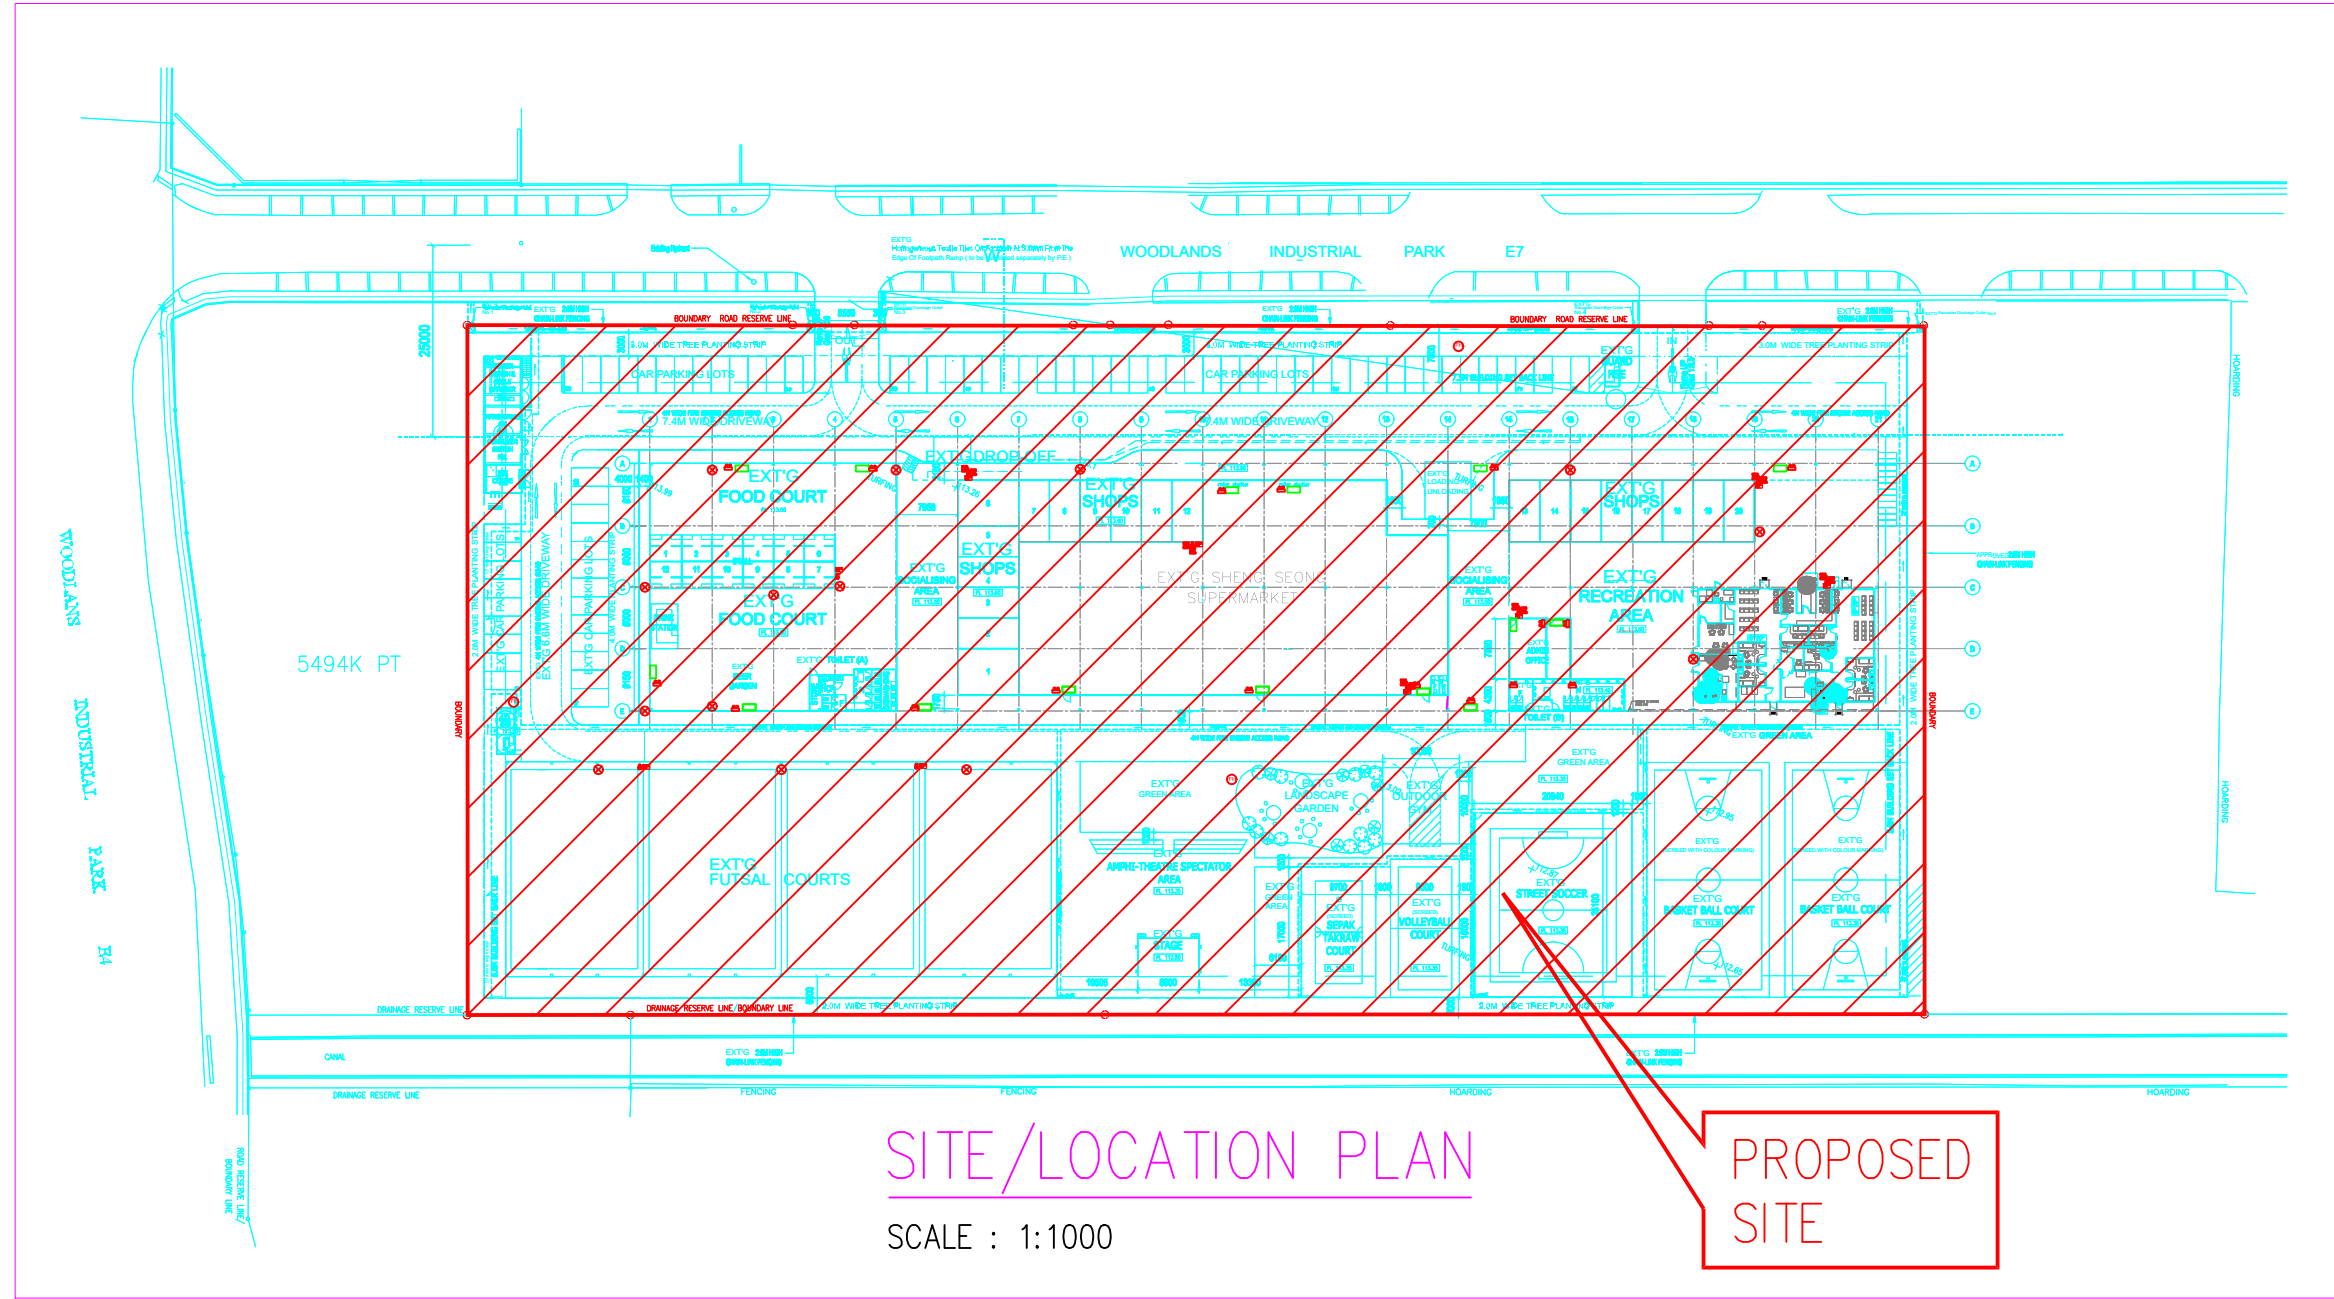

SITE/LOCATION PLAN


SCALE : 1:1000

PROPOSED SITE

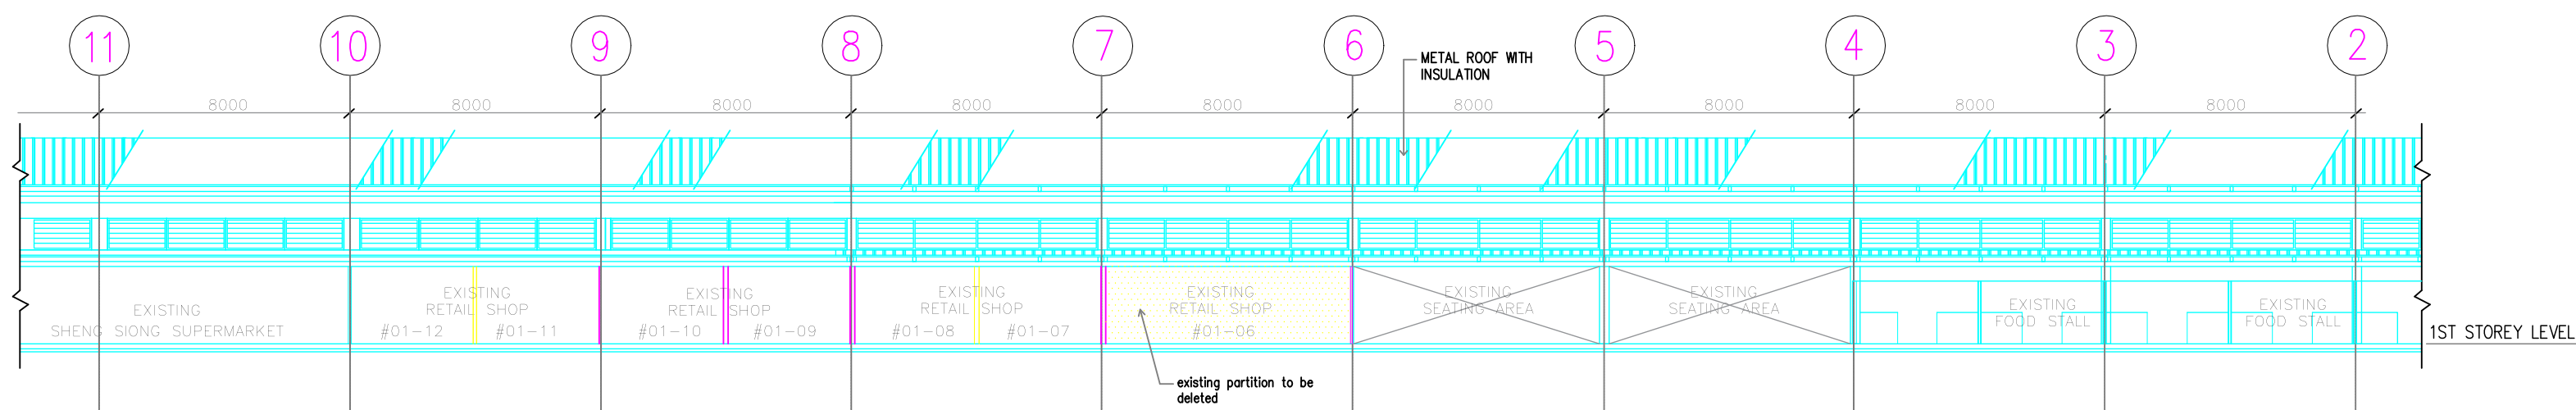

SECTION A - A


SCALE : 1:500

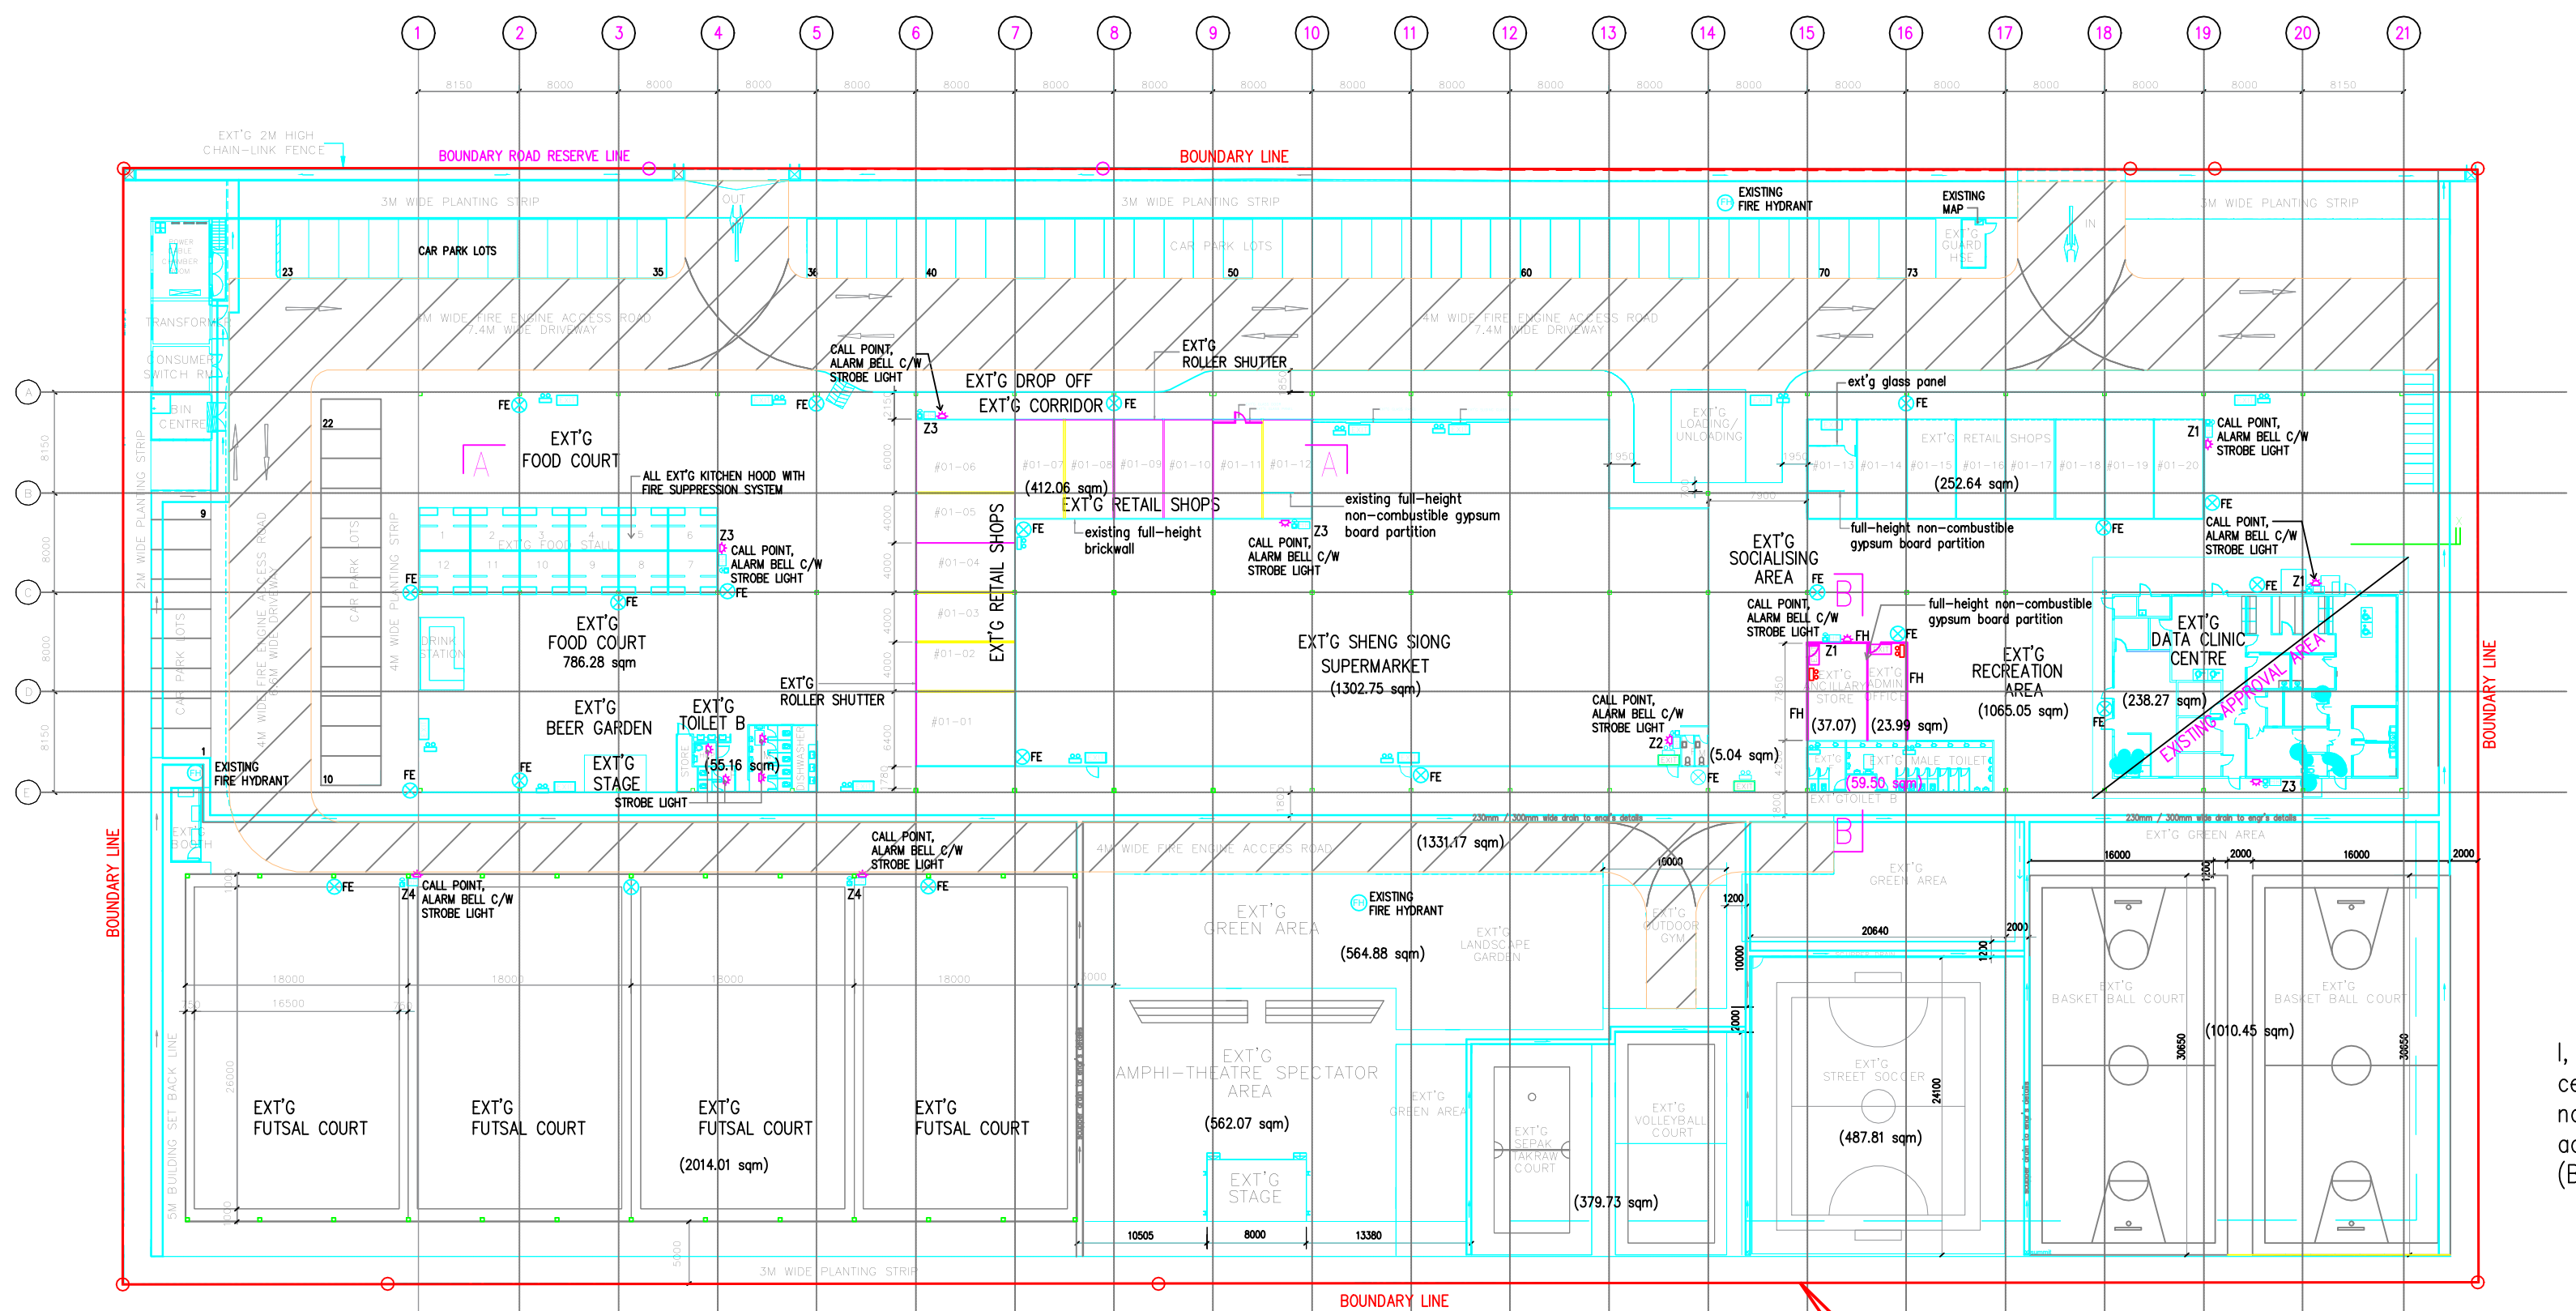

1ST STOREY PLAN


SCALE : 1:500

RENOVATION AREA

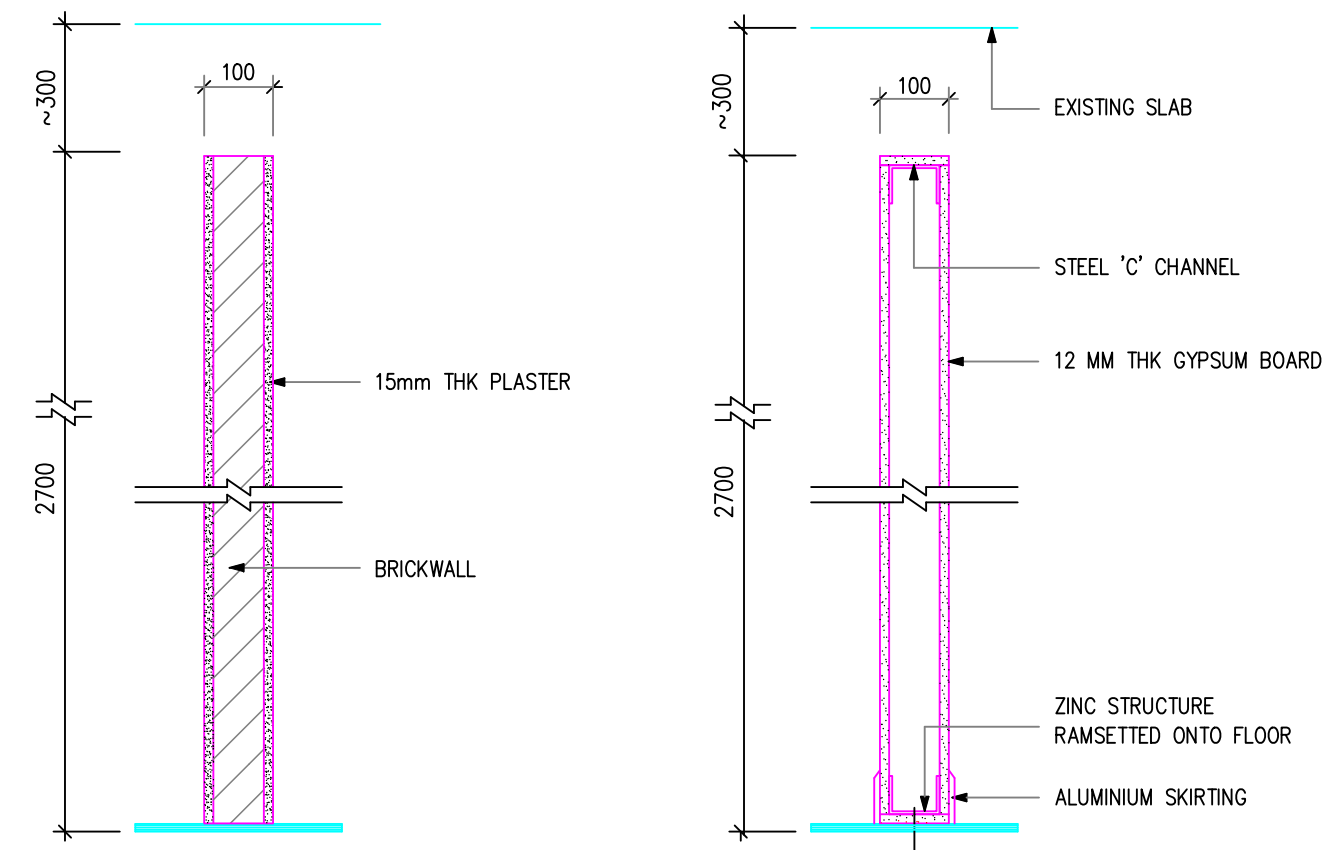

TYPICAL INTERNAL PARTITION DETAIL

SCALE : 1 IN 10

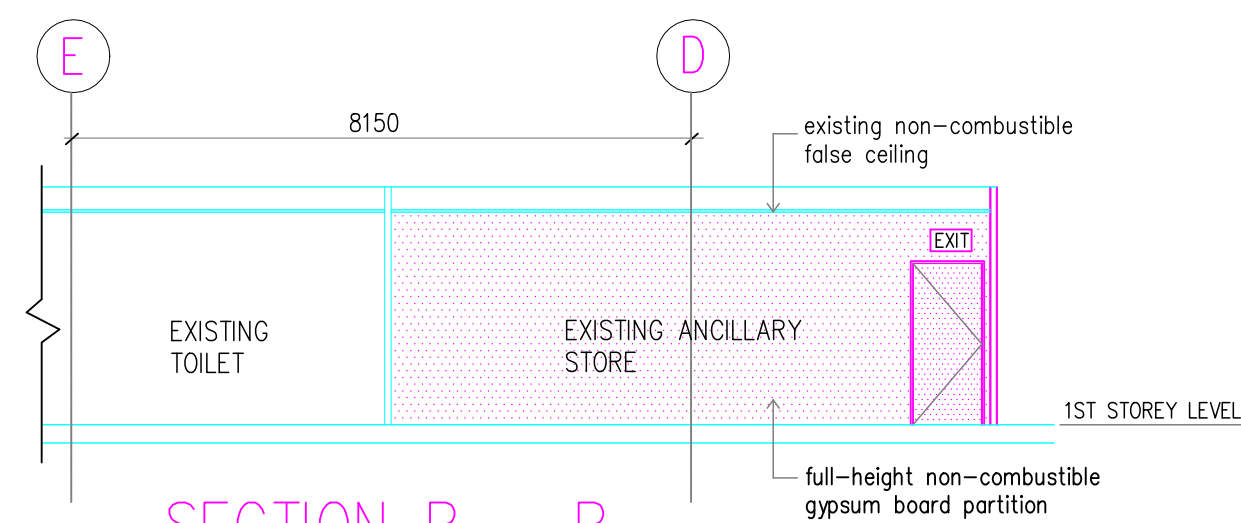


SECTION B - B

SCALE : 1:100

FSSD ENDORSEMENT

1. ALL SINGAPORE STANDARDS CODE OF PRACTICE RELEVANT TO THE PROJECT IN RESPECT OF FIRE SAFETY REQUIREMENTS SHALL BE COMPLIED WITH.
2. ALL EXITS, ESCAPE ROUTES AND PASSAGeways SHALL BE KEPT FREE OF OBSTRUCTION AT ALL TIMES.
3. FALSE CEILINGS AND PARTITIONS SHALL BE OF NON-COMBUSTIBLE MATERIALS. COMBUSTIBLE FINISHES, IF ANY SHALL NOT BE MORE THAN 0.8mm THICKNESS OR TO COMPLY WITH THE CURRENT PROVISIONS IN FIRE CODE 2023.
4. FIRE EXTINGUISHERS SHALL BEAR PSB LABEL / MARKING.
5. EXIT LIGHTINGS, EXIT AND EXIT DIRECTIONAL SIGNS SHALL BE PROVIDED ACCORDING TO CL.8.1 OF CODE OF PRACTICE FOR FIRE PRECAUTIONS IN BUILDINGS 2023
6. ONLY COLOURED PORTIONS ARE COVERED IN THIS SUBMISSION.
7. FURNITURE FIXTURES AND FITTINGS ARE NOT COVERED IN THIS SUBMISSION.

I, **Er. Kong Ngie Ming**
certify that the addition / alteration works do not affect the existing fire protection system in accordance to Regulation 4 (5) of the Fire Safety (Building Fire Safety) Regulations.
(to be digitally signed)

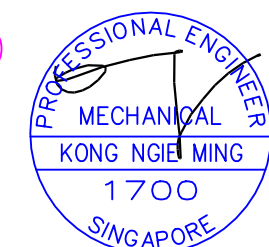

THIS BUILDING IS PROTECTED BY MANUAL FIRE ALARM

FSSD ENDORSEMENT :

LEGEND :

- 'E' DENOTE EXISTING ITEMS
- EL EMERGENCY LIGHT
- EXIT EXIT LIGHT
- FE FIRE EXTINGUISHER 2.0/4.0 KG
- 900 x 2100 (HT) TIMBER DOOR
- F/H 100mm THK NON-COMBUSTIBLE GYPSUM BOARD PARTITION TO FALSE CEILING
- ROLLER SHUTTER
- EXISTING WALL/PARTITION
- DELETED ITEM
- BREAK GLASS
- ALARM BELL
- STROBE LIGHT
- AREA OF SUBMISSION

NO. REVISION DATE

APPLICANT NAME :

JYC-NCL PTE LTD

200 Woodlands Industrial Park E7
Singapore 757177

QP :

EASTON DESIGN INTERNATIONAL

Architecture * Urban Planning * Project Management * Interiors

Address : BLOCK 164, Bishan St. 13, #03-254

SINGAPORE 570164

TEL : HP 97359939 TEL : 6473 3713

I, **Chan Yip Seng**, NRIC No. **S2603493/J** being a qualified person, hereby certify that the building works and fire safety works shown on these plans have been designed in accordance with the provisions of the Code of Practice for Fire Precautions in Buildings 2023, including all amendments applicable up to the date of this submission, the Fire Safety Act and its Regulations, the relevant code of practice or designed guidelines, subject to waivers granted under Section 95 of the Fire Safety Act 1993.

PROJECT TITLE

PROPOSED ADDITIONS & ALTERATIONS TO EXISTING INTERNAL PARTITION WORKS TO EXISTING WOODLANDS RECREATION CLUB AT 200 WOODLANDS INDUSTRIAL PARK E7 SINGAPORE 757177

DRAWING TITLE

SITE/LOCATION PLAN, 1ST STOREY FLOOR LAYOUT, SECTION AND DETAILS

SCALE AS SHOWN DRAWN DMJ FILE NAME

DATE MAY 2024 CHECKED ChanYS A706-RichardGwee

DWG NO. PQ2815/WL/PL-01 REV.